

区域変更図

(吾川郡いの町越裏門字竹ノ川地区)

S=1:250 (A1)
S=1:500 (A3)
世界測地系第4系



中心線座標リスト

点名	X	Y
BP-1	81102.619	-21756.345
IP-1	81101.018	-21733.345
IP-2	81064.001	-21729.449
IP-3	81026.324	-21713.024
IP-4	81009.183	-21727.961
IP-5	80981.630	-21726.411
IP-6	80945.229	-21696.631
IP-7	80917.757	-21696.686
IP-8	80907.492	-21627.226
IP-9	80922.830	-21597.744
IP-10	80950.746	-21584.988
IP-11	80955.271	-21569.834
IP-12	80988.127	-21513.068
IP-13	80925.888	-21517.581
IP-14	80933.722	-21472.925
EP	80931.655	-21458.681
No.-1	81102.130	-21749.323
BC-1	81101.892	-21745.899
SP-1	81097.722	-21736.524
No.0	81092.735	-21733.106
EC-1	81086.501	-21729.024
BC-2	81074.887	-21720.569
No.1	81072.967	-21720.349
SP-2	81064.392	-21728.323
EC-2	81054.623	-21723.869
No.2	81054.262	-21723.655
BC-3	81045.197	-21718.278
SP-3	81036.309	-21715.763
No.3	81038.190	-21715.761
EC-3	81027.245	-21717.888
No.4	81017.888	-21723.178
BC-4	81016.726	-21723.822
SP-4	81008.916	-21726.781
EC-4	81000.591	-21727.484
No.5	80998.694	-21727.377
BC-5	80989.758	-21726.874
SP-5	80982.098	-21725.213
No.6	80979.217	-21723.875
EC-6	80975.330	-21721.269
No.7	80963.482	-21711.563
BC-6	80950.772	-21701.161
No.8	80945.341	-21697.999
SP-6	80944.812	-21697.803
EC-6	80938.067	-21696.645
BC-7	80935.054	-21696.651
No.9	80925.862	-21694.435
SP-7	80921.981	-21691.805
EC-7	80915.228	-21679.578
No.10	80915.079	-21678.563
BC-8	80912.155	-21658.778
No.11	80909.231	-21658.992
EC-8	80908.919	-21636.881
SP-8	80909.018	-21627.485
No.12	80911.568	-21619.479
EC-9	80912.020	-21618.579
BC-9	80915.878	-21618.214
No.14	80921.901	-21602.476
SP-9	80924.656	-21599.558
EC-9	80936.705	-21591.312
No.15	80937.933	-21590.738
BC-10	80942.840	-21588.441
SP-10	80948.571	-21583.752
No.16	80951.289	-21577.270
EC-10	80951.356	-21576.888
BC-11	80952.785	-21566.439
SP-11	80953.588	-21565.825
EC-11	80955.001	-21559.648
No.17	80955.892	-21557.988
BC-12	80956.392	-21540.388
SP-12	80971.369	-21529.313
EC-12	80972.267	-21522.123
BC-13	80970.837	-21519.088
EC-12	80961.741	-21514.598
No.20	80956.392	-21514.088
BC-13	80945.254	-21515.909
No.21	80936.265	-21513.965
SP-13	80932.933	-21511.133
EC-13	80929.238	-21499.472
No.22	80926.579	-21496.485
BC-14	80932.610	-21478.247
No.23	80932.966	-21476.775
SP-14	80933.210	-21472.917
EC-14	80932.800	-21466.579

基準点座標リスト


点名	X	Y
4-1	81103.893	-21739.040
4-2	81049.004	-21723.711
4-3	81008.035	-21729.633
4-4	80983.057	-21728.317
4-5	80949.663	-21703.818
4-6	80918.952	-21636.815
4-7	80911.920	-21619.635
4-8	80927.747	-21587.872
4-9	80974.747	-21517.632
4-10	80927.186	-21518.888
4-11	80930.832	-21471.002
4J	80961.720	-21556.742
4J-5	81028.905	-21720.635

補助基準点座標リスト

点名	X	Y
4-3-1	81009.259	-21700.263
4-3-2	81026.553	-21695.698
4-6-1	80969.801	-21574.604
4-6-2	80981.104	-21583.010
4-9-1	80968.888	-21569.700
4-9-2	80956.518	-21557.863
4-9-3	80988.388	-21545.745
4-9-4	80979.419	-21505.538
4-9-5	80956.731	-21488.108
4-9-6	80960.785	-21477.862
4-9-7	80967.984	-21469.688

準拠点座標リスト

点名	X	Y
JA	80930.497	-21471.764
JB	80968.945	-21531.222
JC	80933.892	-21589.735
JD	80915.416	-21650.075
JE	80924.080	-21698.646
JF	81004.982	-21730.287

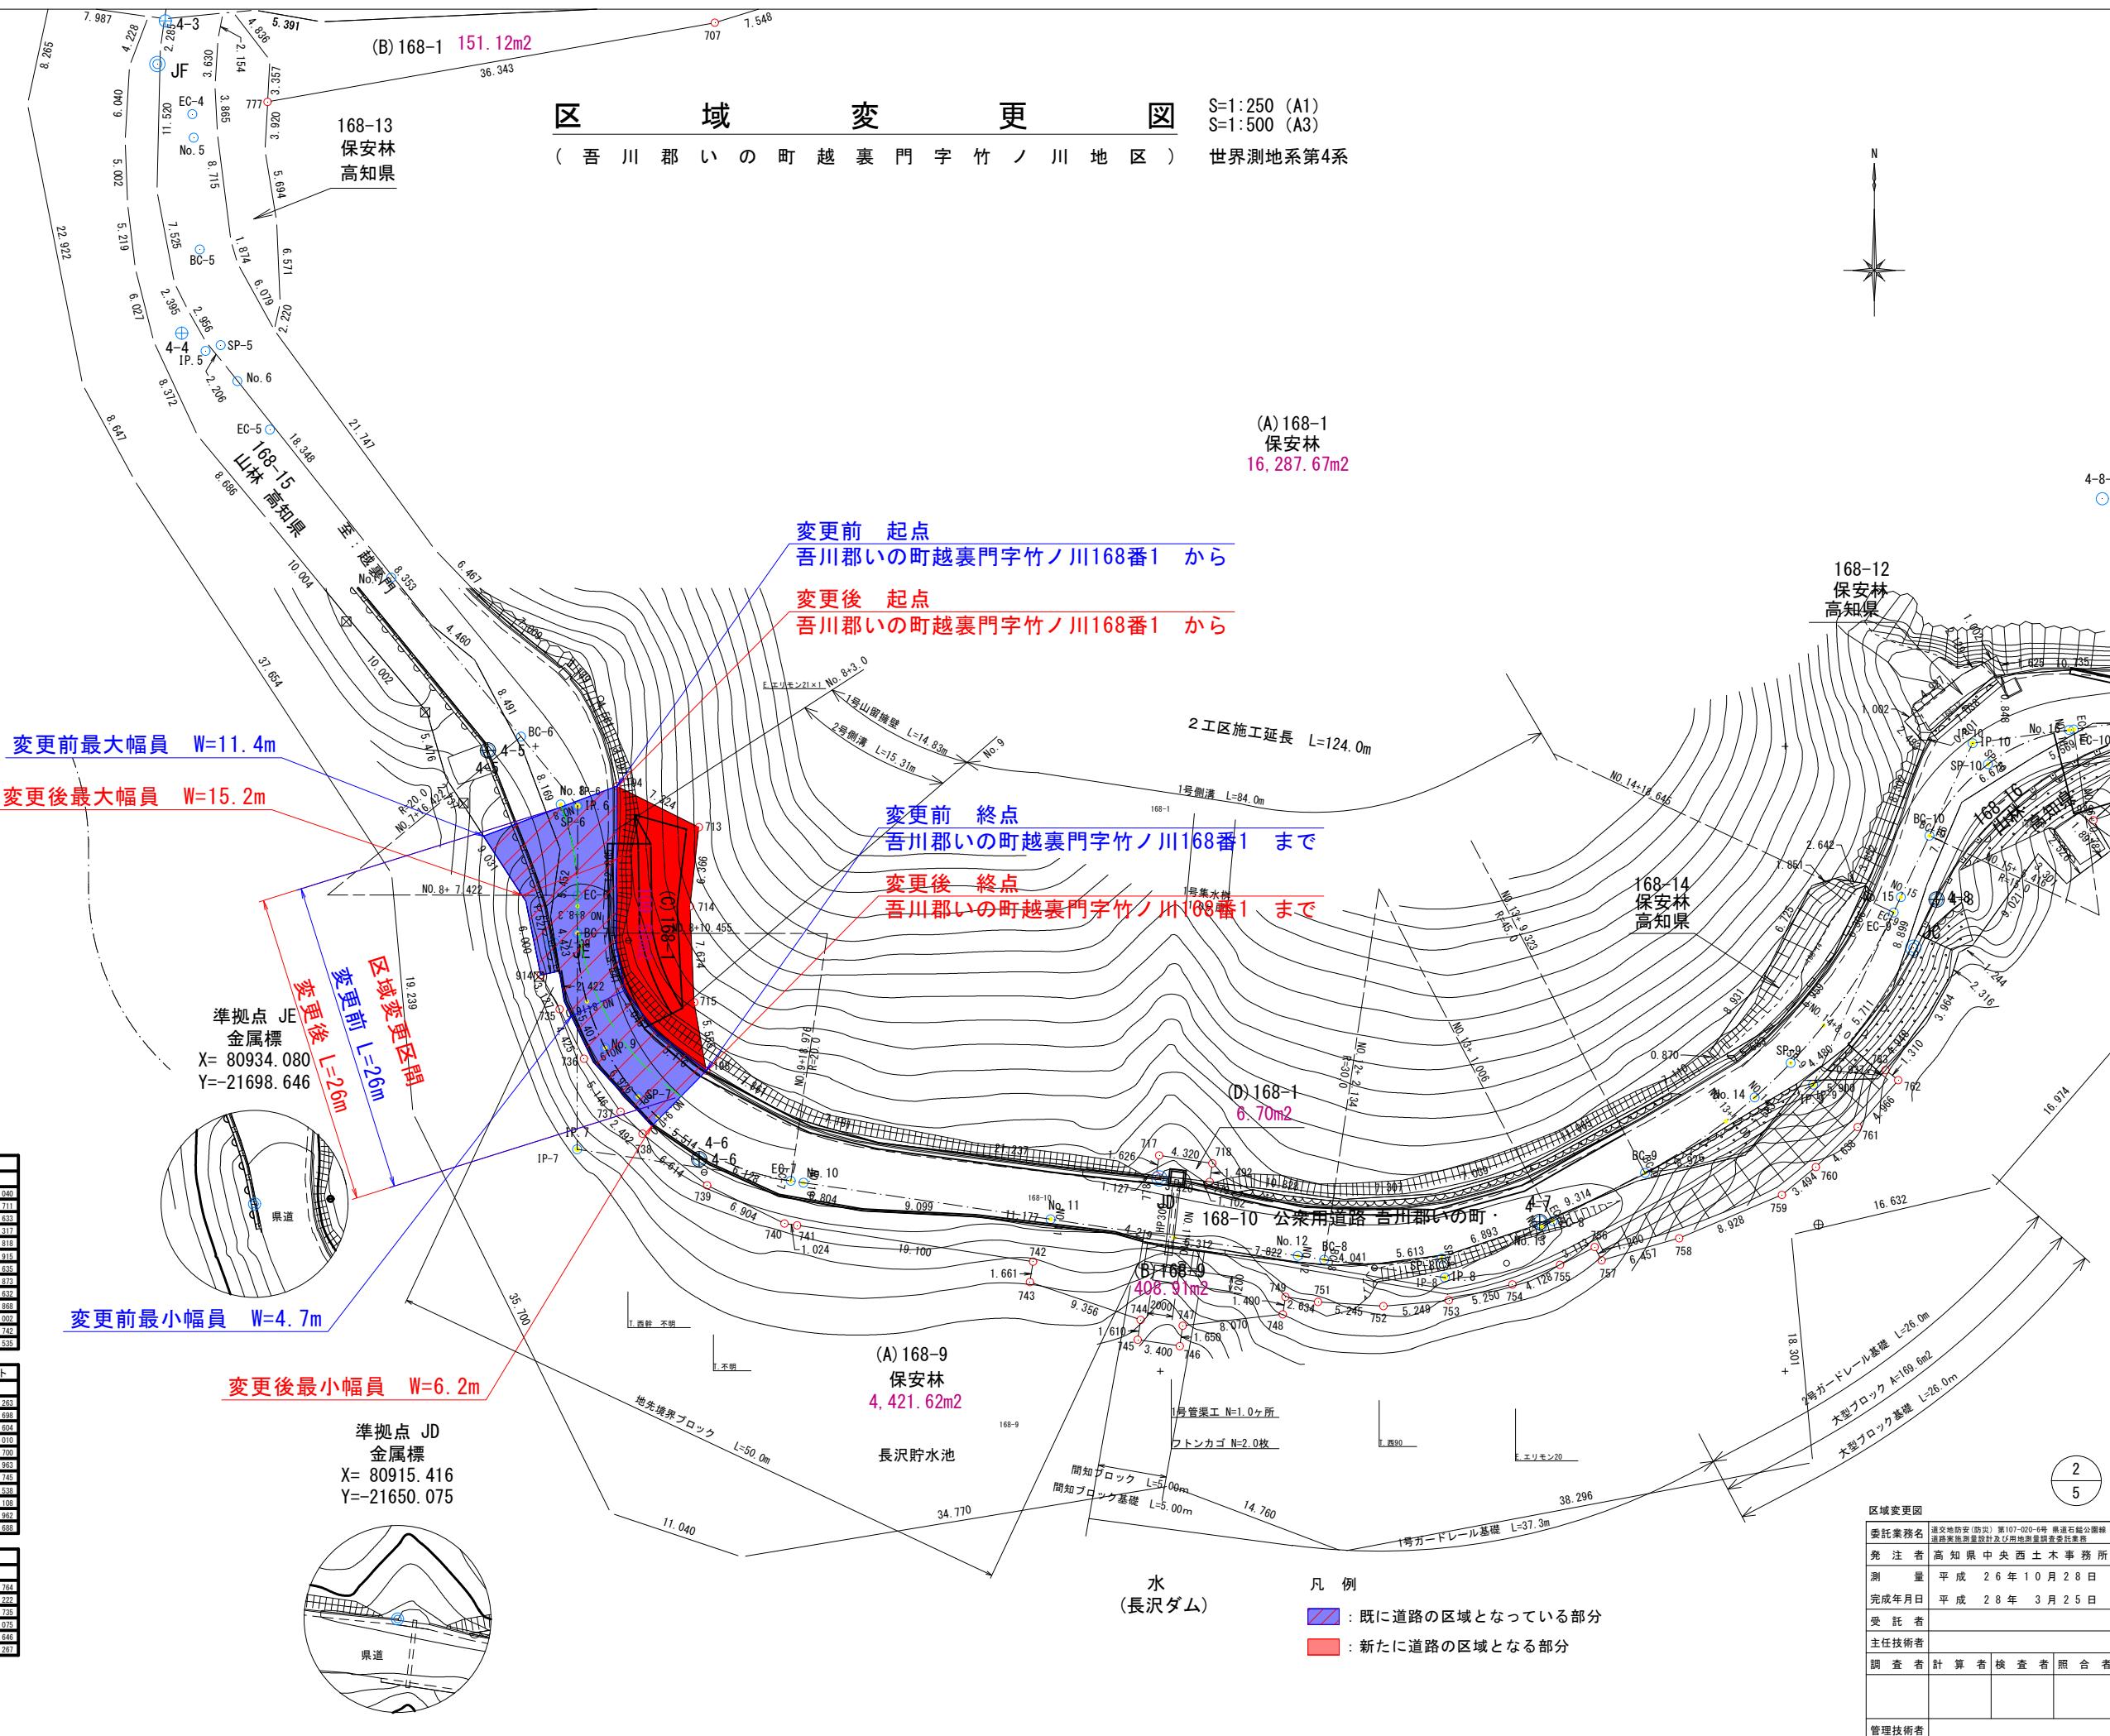

変更前最大幅員 W=11.4m

変更後最大幅員 W=15.2m

準拠点 JE
金属標
X= 80934.080
Y=-21698.646

変更前最小幅員 W=4.7m

変更後最小幅員 W=6.2m

準拠点 JD
金属標
X= 80915.416
Y=-21650.075

(A) 168-9
保安林
4,421.62m2

長沢貯水池

水
(長沢ダム)

凡例

- 既に道路の区域となっている部分
- 新たに道路の区域となる部分

区域変更図

委託業務名	国土交通省(国交) 第107-020-6号 国道石碓公園線
発注者	高知県中央土木事務所
測量	平成26年10月28日
完成年月日	平成28年3月25日
受託者	
主任技術者	
調査者	
計算者	
検査者	
照合者	
管理技術者	